
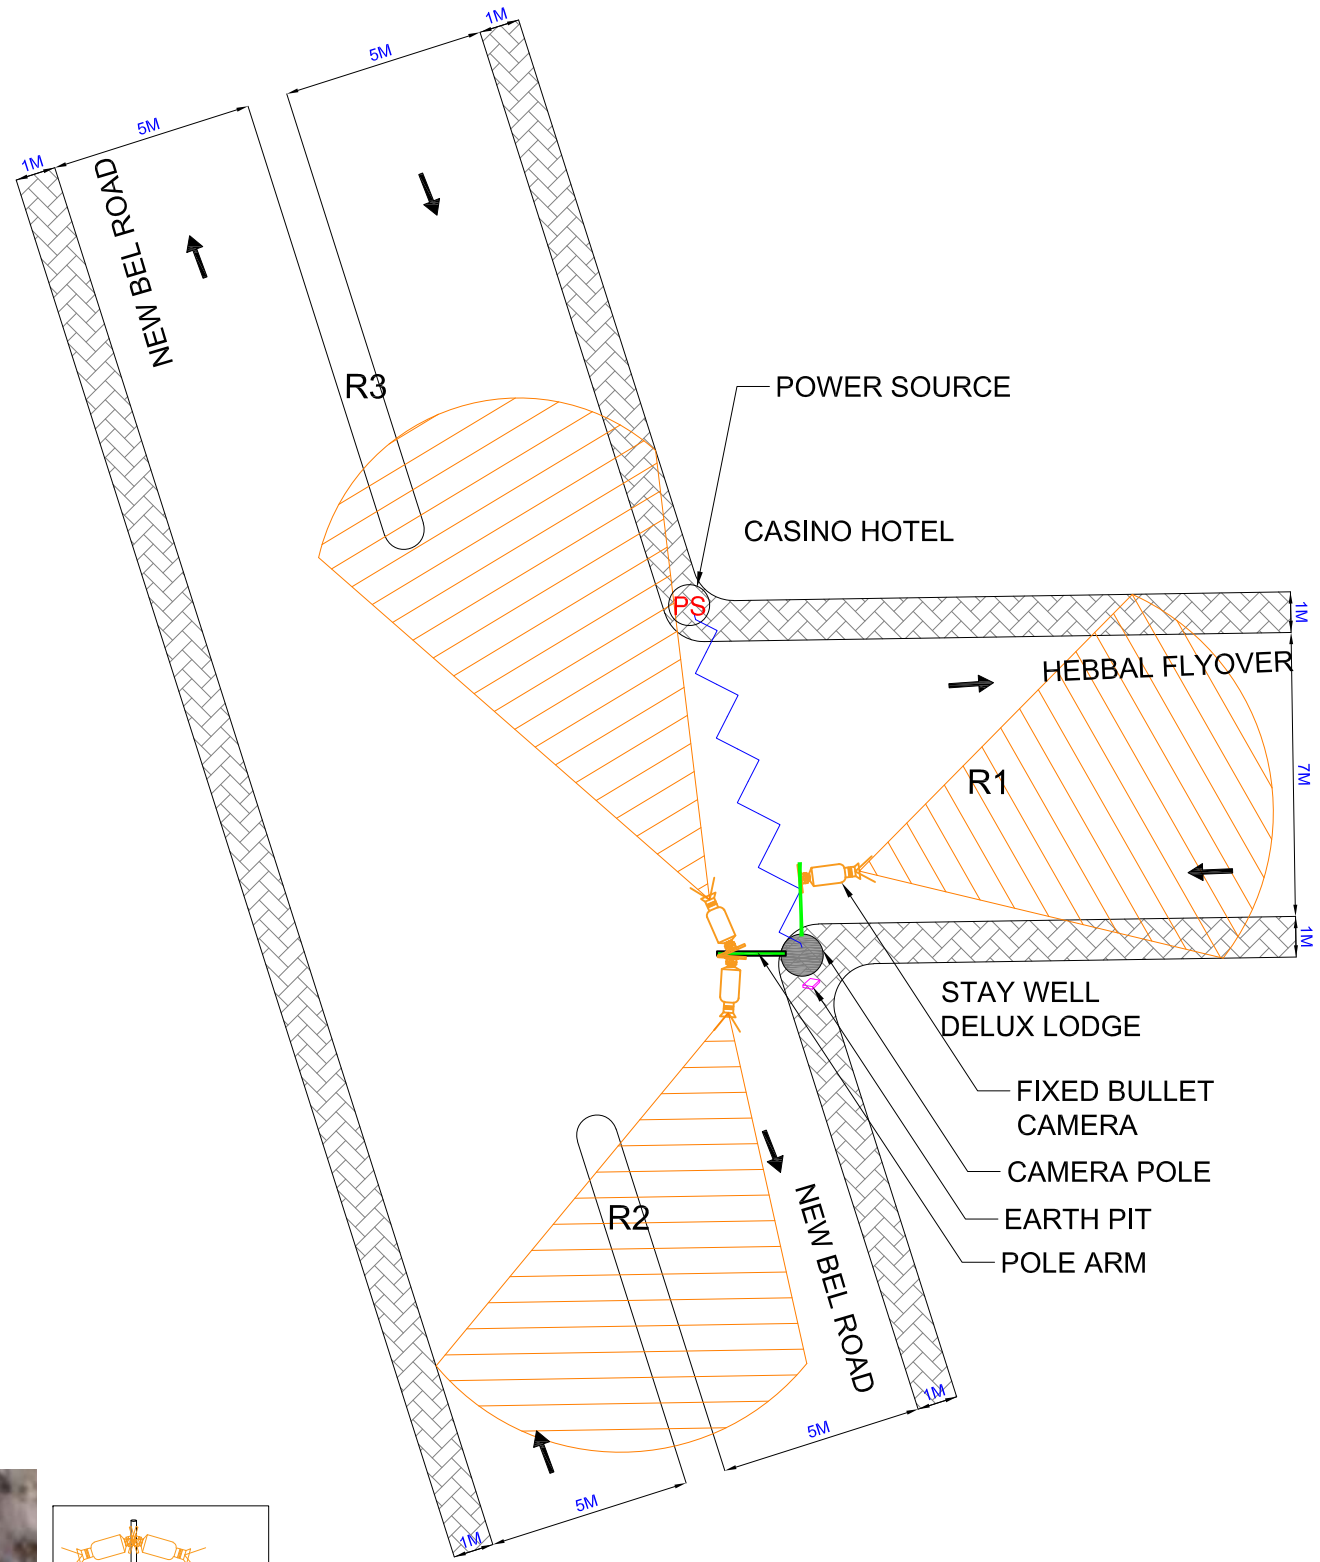


(NORTH - 1126) STAY WLL LODGE NEW BEL KGE LAYOUT, SANJAYNAGAR  
(PS-SANJAYNAGAR)

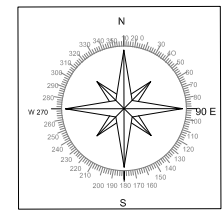

LEGENDS:		
SYMBOL	DESCRIPTION	QTY.
	PTZ CAMERA	00
	FIXED BULLET CAMERA	03
	4K FIXED CAMERA	00
	CAMERA POLE	01
	PTZ CAMERA POLE MOUNT	00
	POLE ARM	02
	JUNCTION BOX	01
	EARTH PIT	01
	DIGGING, TRENCHING PATH (FOR DUCTING)	R.D
	METER BOX	01
	POWER SOURCE	01

IP FIXED CAMERA (FIX)  
MAKE - SPARSH  
MODEL - SC-IZ20BP-85

PTZ CAMERA (PTZ)  
MAKE - SPARSH  
MODEL - SS-ES212P-(I)

HIGH RESOLUTION CAMERA (HS)  
MAKE - SPARSH  
MODEL - SC-IS82BP - I(Z) (S) (W)

NOTE:  
JB & POLES PLACEMENT LOCATION MAY CHANGE  
AS PER THE SITE CONDITION/CONSTRAINTS. ACTUAL  
PLACEMENT LOCATION SHALL BE MENTIONED IN THE  
AS BUILT DRAWING (ABD).

PROPOSED SURVEY DRAWING				
REV. NO.	DATE	DESIGN BY	CHECKED BY	DESCRIPTION
R0	13.01.2022	SIDDU	ADIL	ISSUED FOR APPROVAL

CLIENT :  
 THE COMMISSIONER OF POLICE  
BANGALORE CITY POLICE

CONSULTANT :  
 ERNST & YOUNG

SERVICE PROVIDER:  
**HONEYWELL AUTOMATION INDIA LIMITED**  
56 & 57 HADAPSAR INDUSTRIAL ESTATE  
PUNE - 411 013



PROJECT :  
**BANGALORE SAFE CITY PROJECT**

DRAWING TITLE  
SURVEILLANCE - (NORTH - 1126) STAY WLL LODGE  
NEW BEL KGE LAYOUT, SANJAYNAGAR

DRAWING NO.  
BSC\_CCTV\_STAY WLL LODGE NEW BEL KGE LAYOUT,  
SANJAYNAGAR\_1126\_V00

GPS Coordinates :		Date	Scale
Latitude :	13.028837	13-01-2022	N.T.S
Longitude :	77.571204		

GOOGLE MAP:

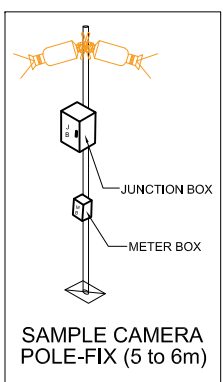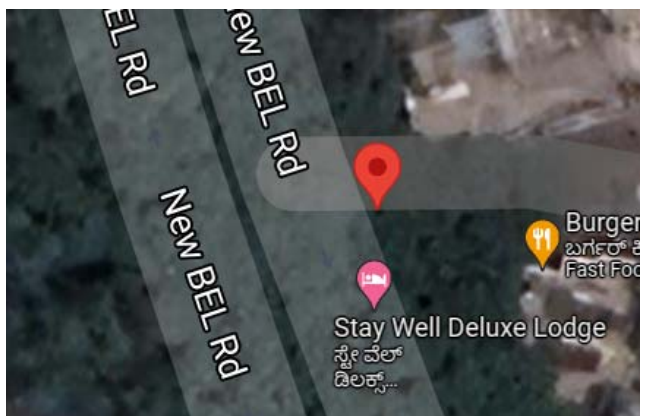

DISTANCE FROM POLE TO VIEW POINT					ANGLE	ROAD WIDTH
D1	FIX1	TO	R1	10M	48°	7M
D2	FIX2	TO	R2	11M	44°	5M
D3	FIX3	TO	R3	16M	31°	5M