

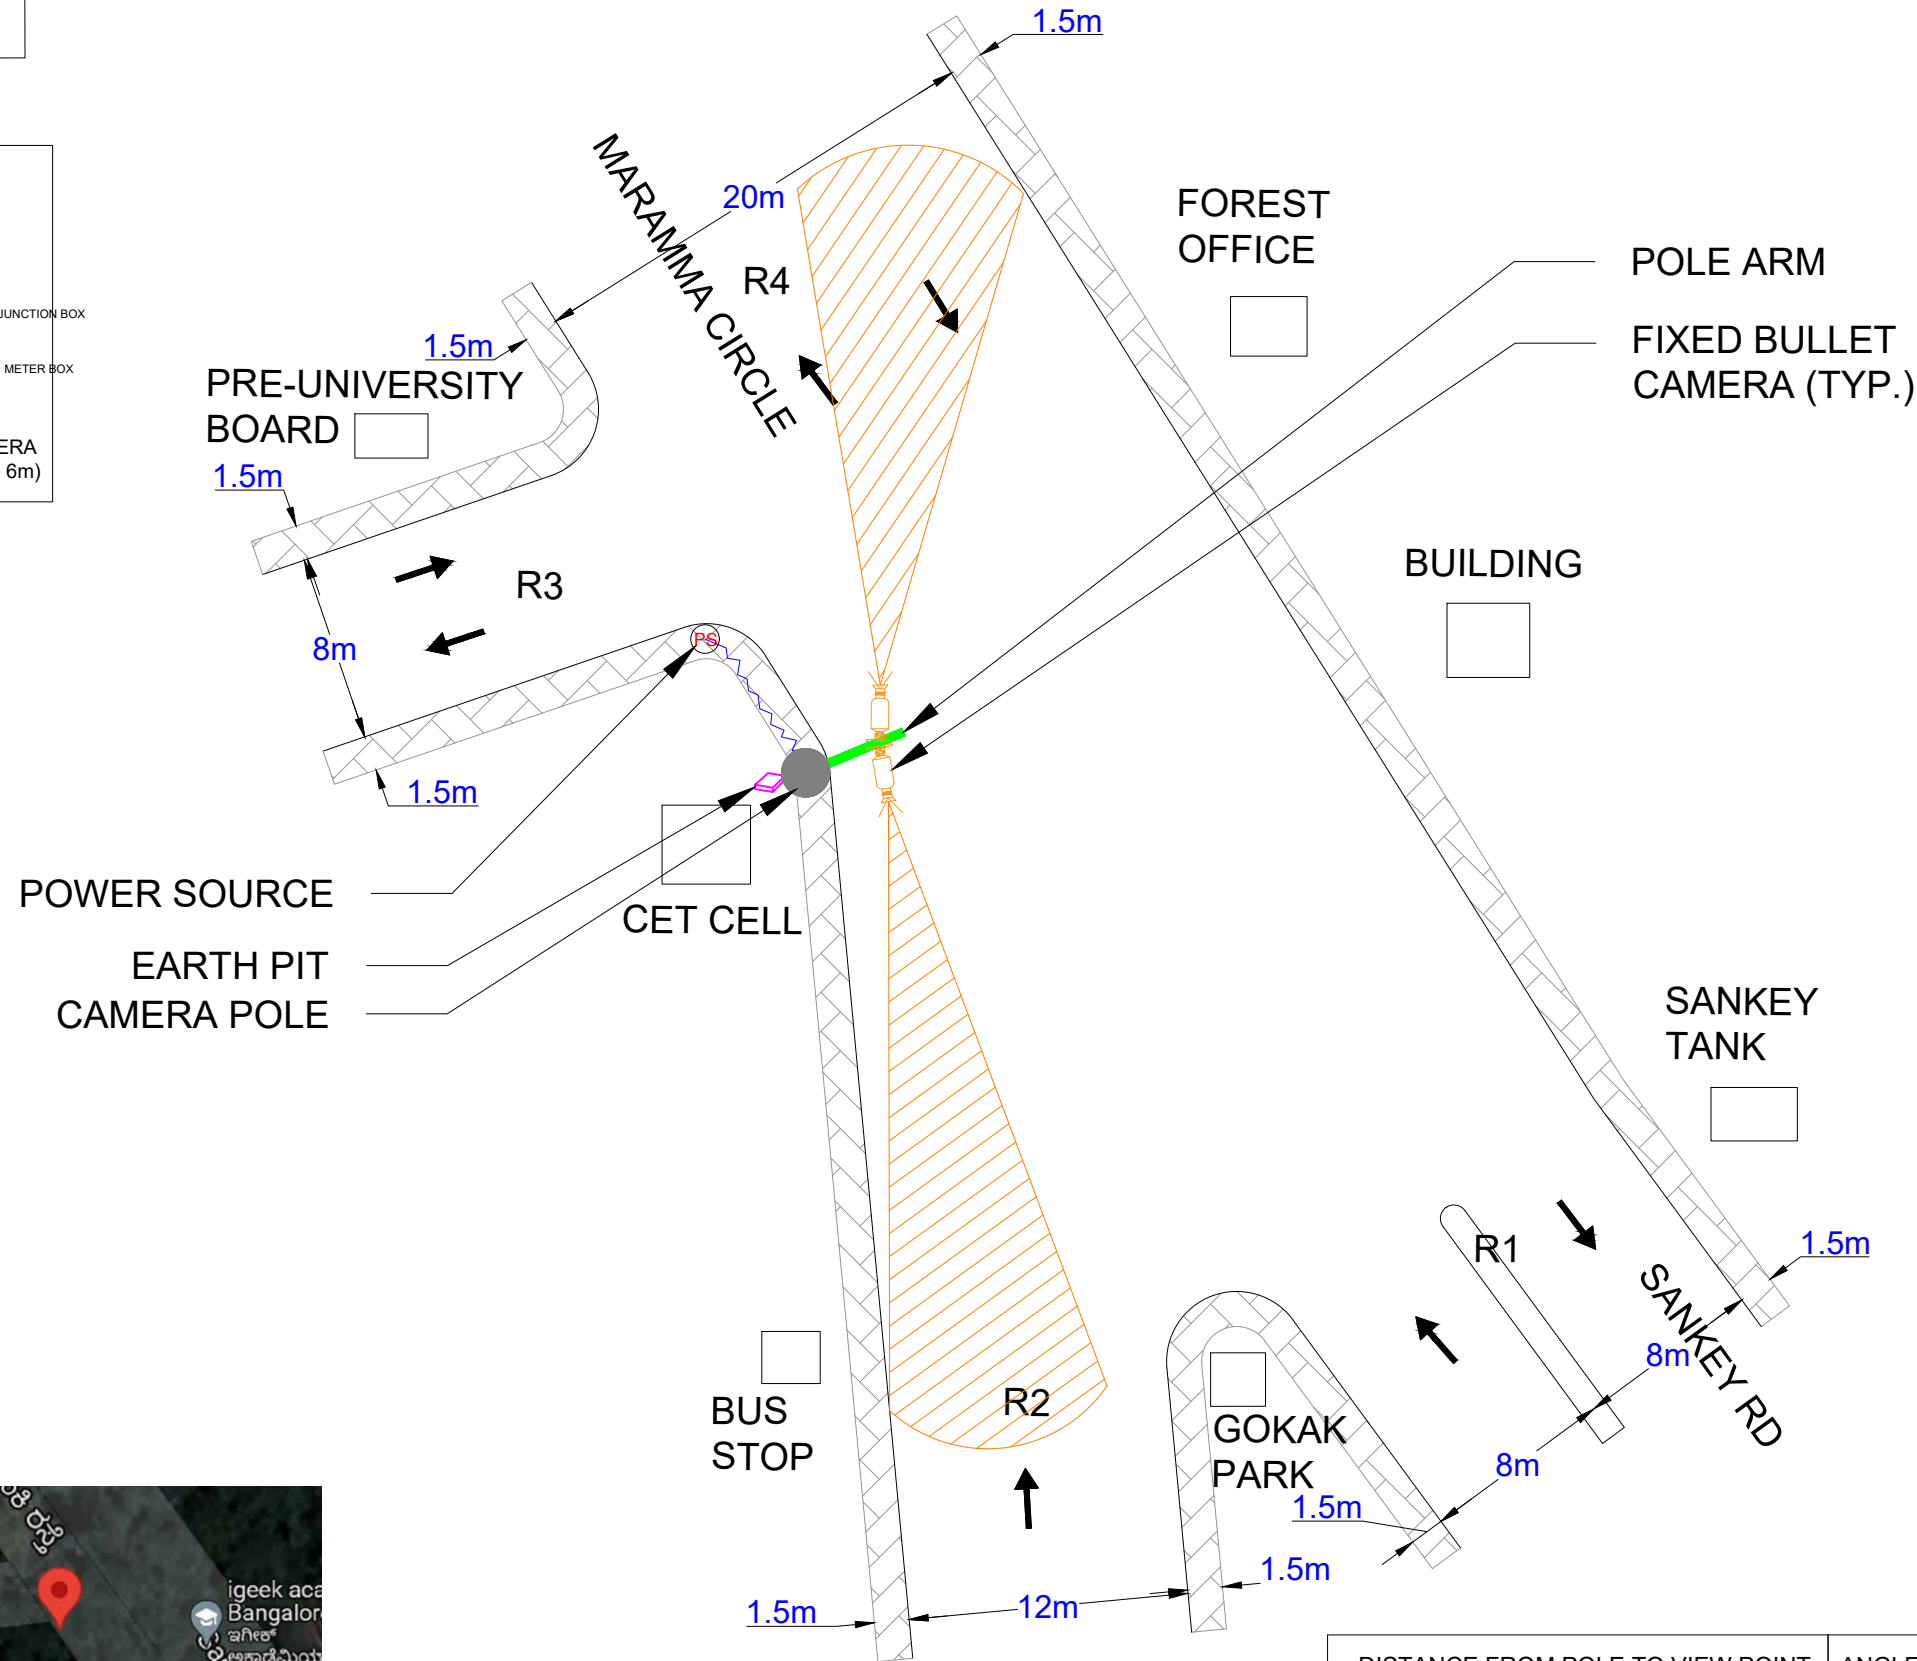
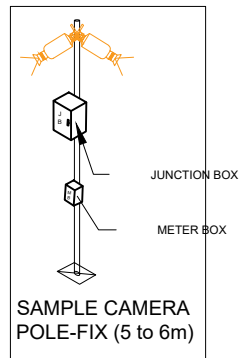


(NORTH- 952) 18TH CROSS BUS STOP SAMPIGE ROAD MALLESHWRAM  
(PS-MALLESHWARAM)

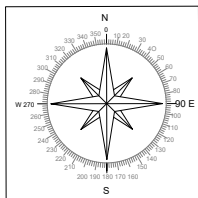

GOOGLE MAP:

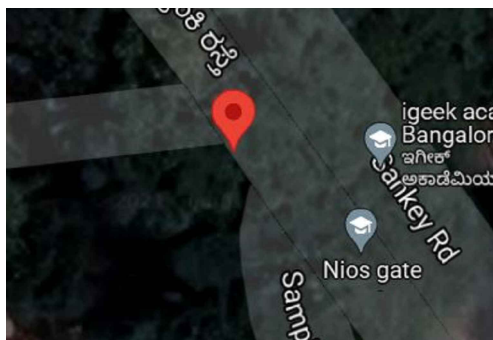

DISTANCE FROM POLE TO VIEW POINT				ANGLE	ROAD WIDTH
D1	FIX1	TO	R2	20m	25°
D2	FIX2	TO	R4	15m	33°

LEGENDS:		
SYMBOL	DESCRIPTION	QTY.
	PTZ CAMERA	00
	FIXED BULLET CAMERA	02
	4K FIXED CAMERA	00
	CAMERA POLE	01
	PTZ CAMERA POLE MOUNT	00
	POLE ARM	01
	JUNCTION BOX	01
	EARTH PIT	01
	DIGGING, TRENCHING PATH (FOR DUCTING )	R.D
	METER BOX	01
	POWER SOURCE	01

IP FIXED CAMERA (FIX)  
MAKE - SPARSH  
MODEL - SC-IZ20BP-85

PTZ CAMERA (PTZ)  
MAKE - SPARSH  
MODEL - SS-ES212P-(I)

HIGH RESOLUTION CAMERA (HS)  
MAKE - SPARSH  
MODEL - SC-IS82BP - I(Z) (S) (W)

NOTE:  
JB & POLES PLACEMENT LOCATION MAY CHANGE  
AS PER THE SITE CONDITION/CONSTRAINTS. ACTUAL  
PLACEMENT LOCATION SHALL BE MENTIONED IN THE  
AS BUILT DRAWING (ABD).

PROPOSED SURVEY DRAWING				
REV. NO.	DATE	DESIGN BY	CHECKED BY	DESCRIPTION
R0	8.01.2022	WE-C-125	ADIL	ISSUED FOR APPROVAL

CLIENT :  
 THE COMMISSIONER OF POLICE  
BANGALORE CITY POLICE

CONSULTANT :  
 ERNST & YOUNG

SERVICE PROVIDER:  
**HONEYWELL AUTOMATION INDIA LIMITED**  
56 & 57 HADAPSAR INDUSTRIAL ESTATE  
PUNE - 411 013

PROJECT :  
BANGALORE SAFE CITY PROJECT

DRAWING TITLE  
SURVEILLANCE - (NORTH- 952)  
18TH CROSS BUS STOP SAMPIGE ROAD  
MALLESHWRAM

DRAWING NO.  
BSC\_CCTV\_18TH CROSS BUS STOP SAMPIGE ROAD  
MALLESHWRAM\_952\_V00

GPS Coordinates :		Date	Scale
Latitude :	13.009470	8-01-2022	N.T.S
Longitude :	77.570986		