
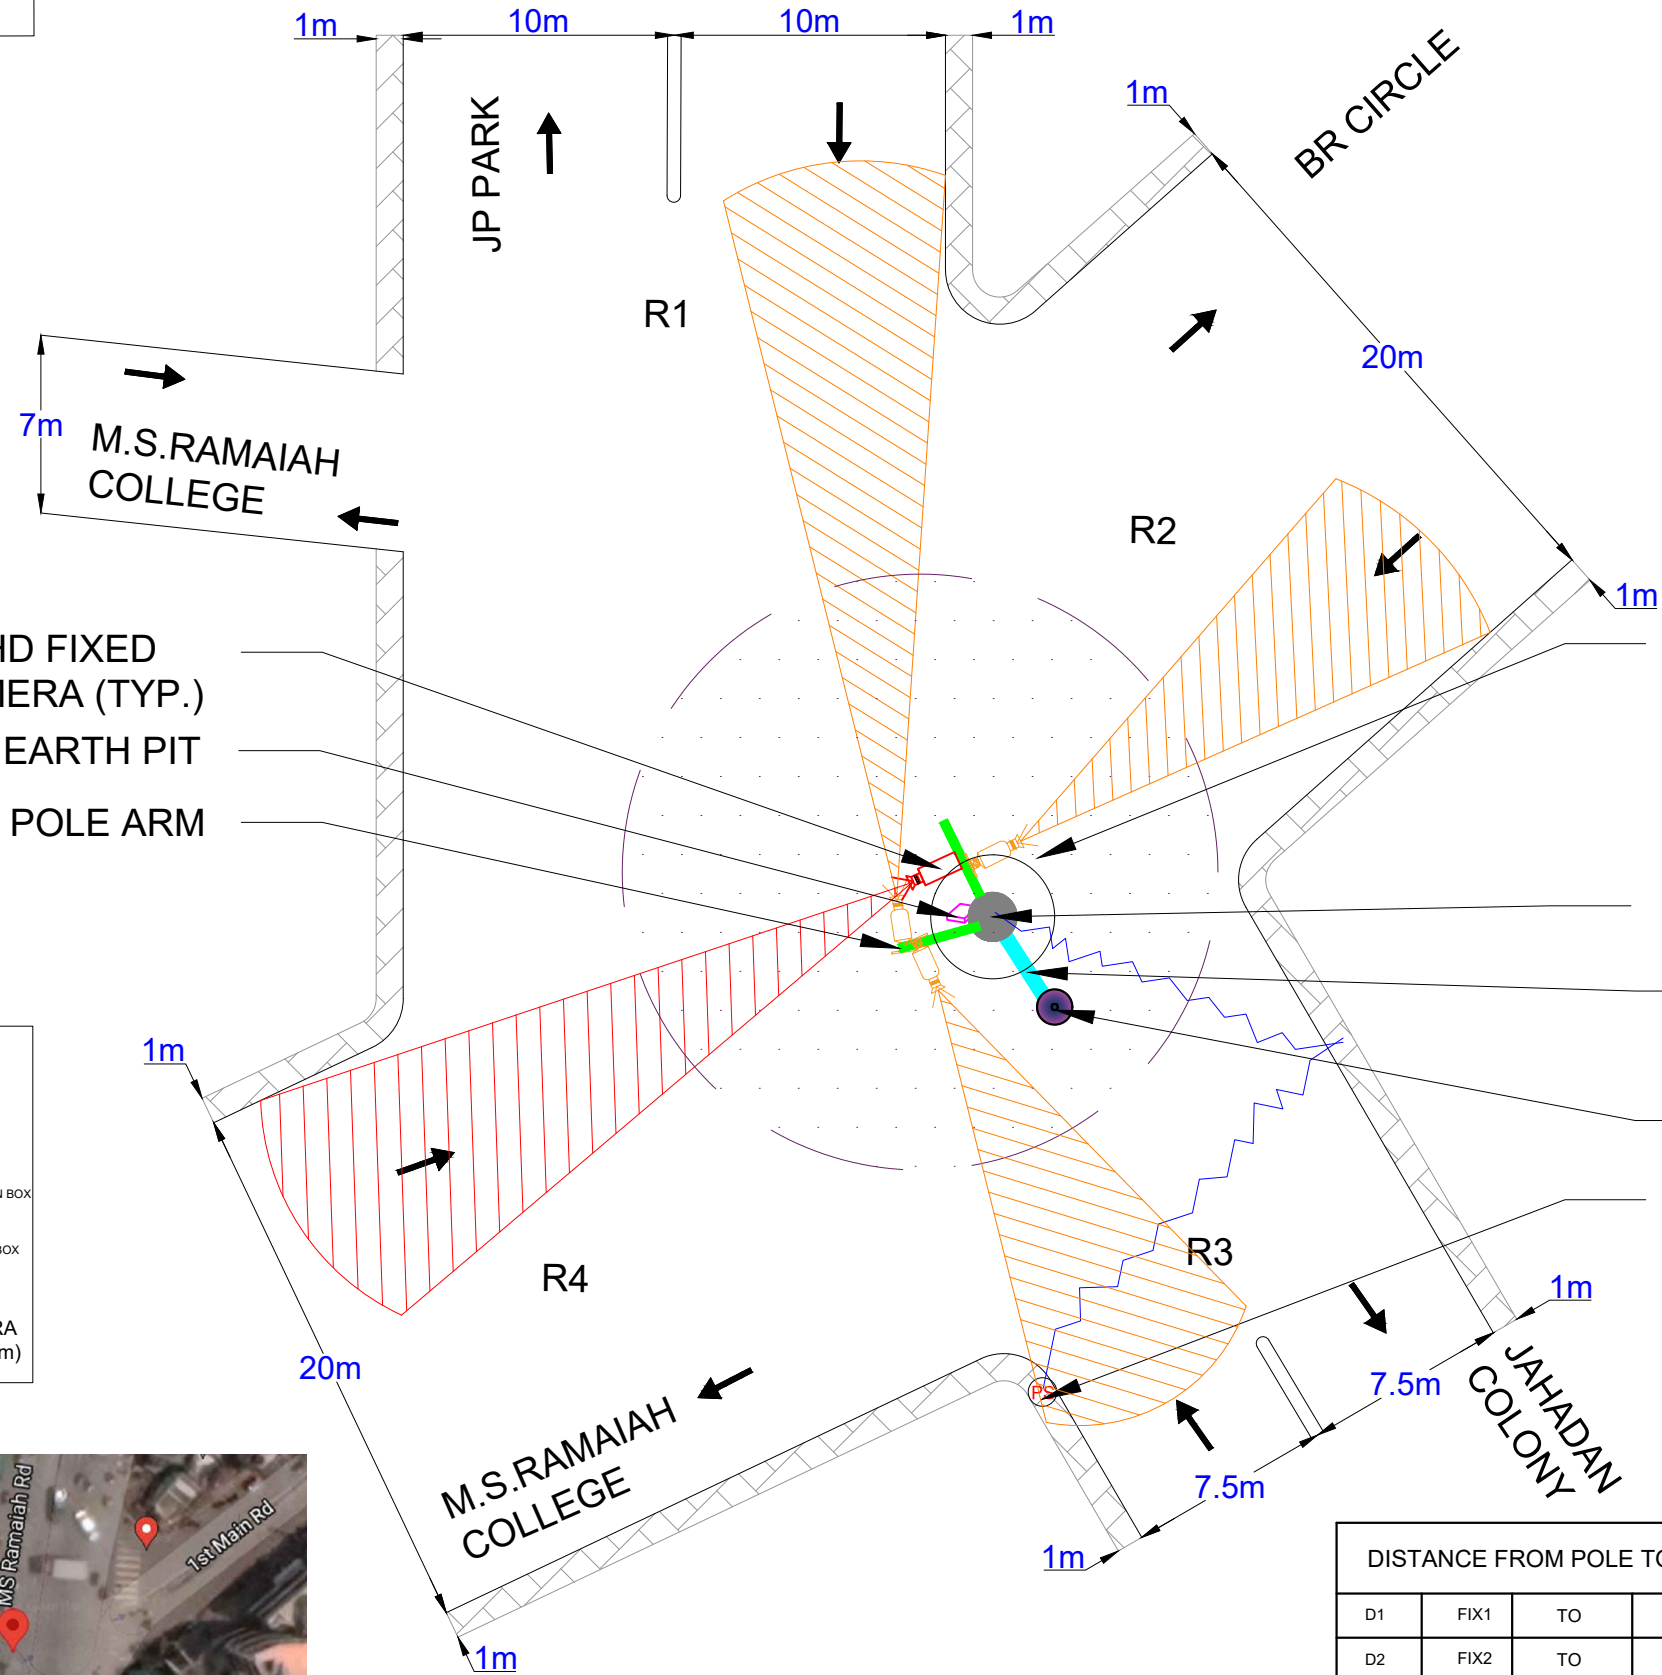


(NORTH- 1210) MATTIKERE JUNCTON (PS YESHWANTHPURA)

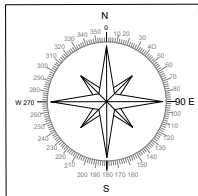

LEGENDS:		
SYMBOL	DESCRIPTION	QTY.
	PTZ CAMERA	01
	FIXED BULLET CAMERA	03
	4K FIXED CAMERA	01
	CAMERA POLE	01
	PTZ CAMERA POLE MOUNT	01
	POLE ARM	02
	JUNCTION BOX	01
	EARTH PIT	01
	DIGGING, TRENCHING PATH (FOR DUCTING )	R.D
	METER BOX	01
	POWER SOURCE	01

IP FIXED CAMERA (FIX)  
MAKE - SPARSH  
MODEL - SC-IZ20BP-85

PTZ CAMERA (PTZ)  
MAKE - SPARSH  
MODEL - SS-ES212P-(I)

HIGH RESOLUTION CAMERA (HS)  
MAKE - SPARSH  
MODEL - SC-IS82BP - I(Z) (S) (W)

NOTE:  
JB & POLES PLACEMENT LOCATION MAY CHANGE  
AS PER THE SITE CONDITION/CONSTRAINTS. ACTUAL  
PLACEMENT LOCATION SHALL BE MENTIONED IN THE  
AS BUILT DRAWING (ABD).

PROPOSED SURVEY DRAWING				
REV. NO.	DATE	DESIGN BY	CHECKED BY	DESCRIPTION
R0	16.12.2021	WE-J-139	ADIL	ISSUED FOR APPROVAL

CLIENT :  
 THE COMMISSIONER OF POLICE  
BANGALORE CITY POLICE

CONSULTANT :  
 ERNST & YOUNG

SERVICE PROVIDER:  
**HONEYWELL AUTOMATION INDIA LIMITED**  
56 & 57 HADAPSAR INDUSTRIAL ESTATE  
PUNE - 411 013


PROJECT :  
BANGALORE SAFE CITY PROJECT

DRAWING TITLE  
SURVEILLANCE - (NORTH- 1210)  
MATTIKERE JUNCTON

DRAWING NO.  
BSC\_CCTV\_ MATTIKERE JUNCTON  
\_1210\_V00

GPS Coordinates :		Date	Scale
Latitude :	13.034971	16-12-2021	N.T.S
Longitude :	77.557531		

DISTANCE FROM POLE TO VIEW POINT					ANGLE	ROAD WIDTH
D1	FIX1	TO	R1	25m	20°	10m
D2	FIX2	TO	R2	15m	33°	20m
D3	FIX3	TO	R3	15m	33°	7.5m
D4	PTZ	TO	-	-	360°	-
D5	4K HD	TO	R4	20m	25°	20m

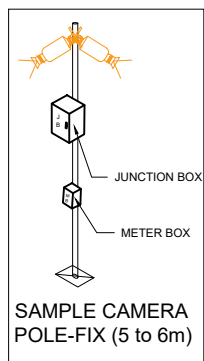

GOOGLE MAP:

