

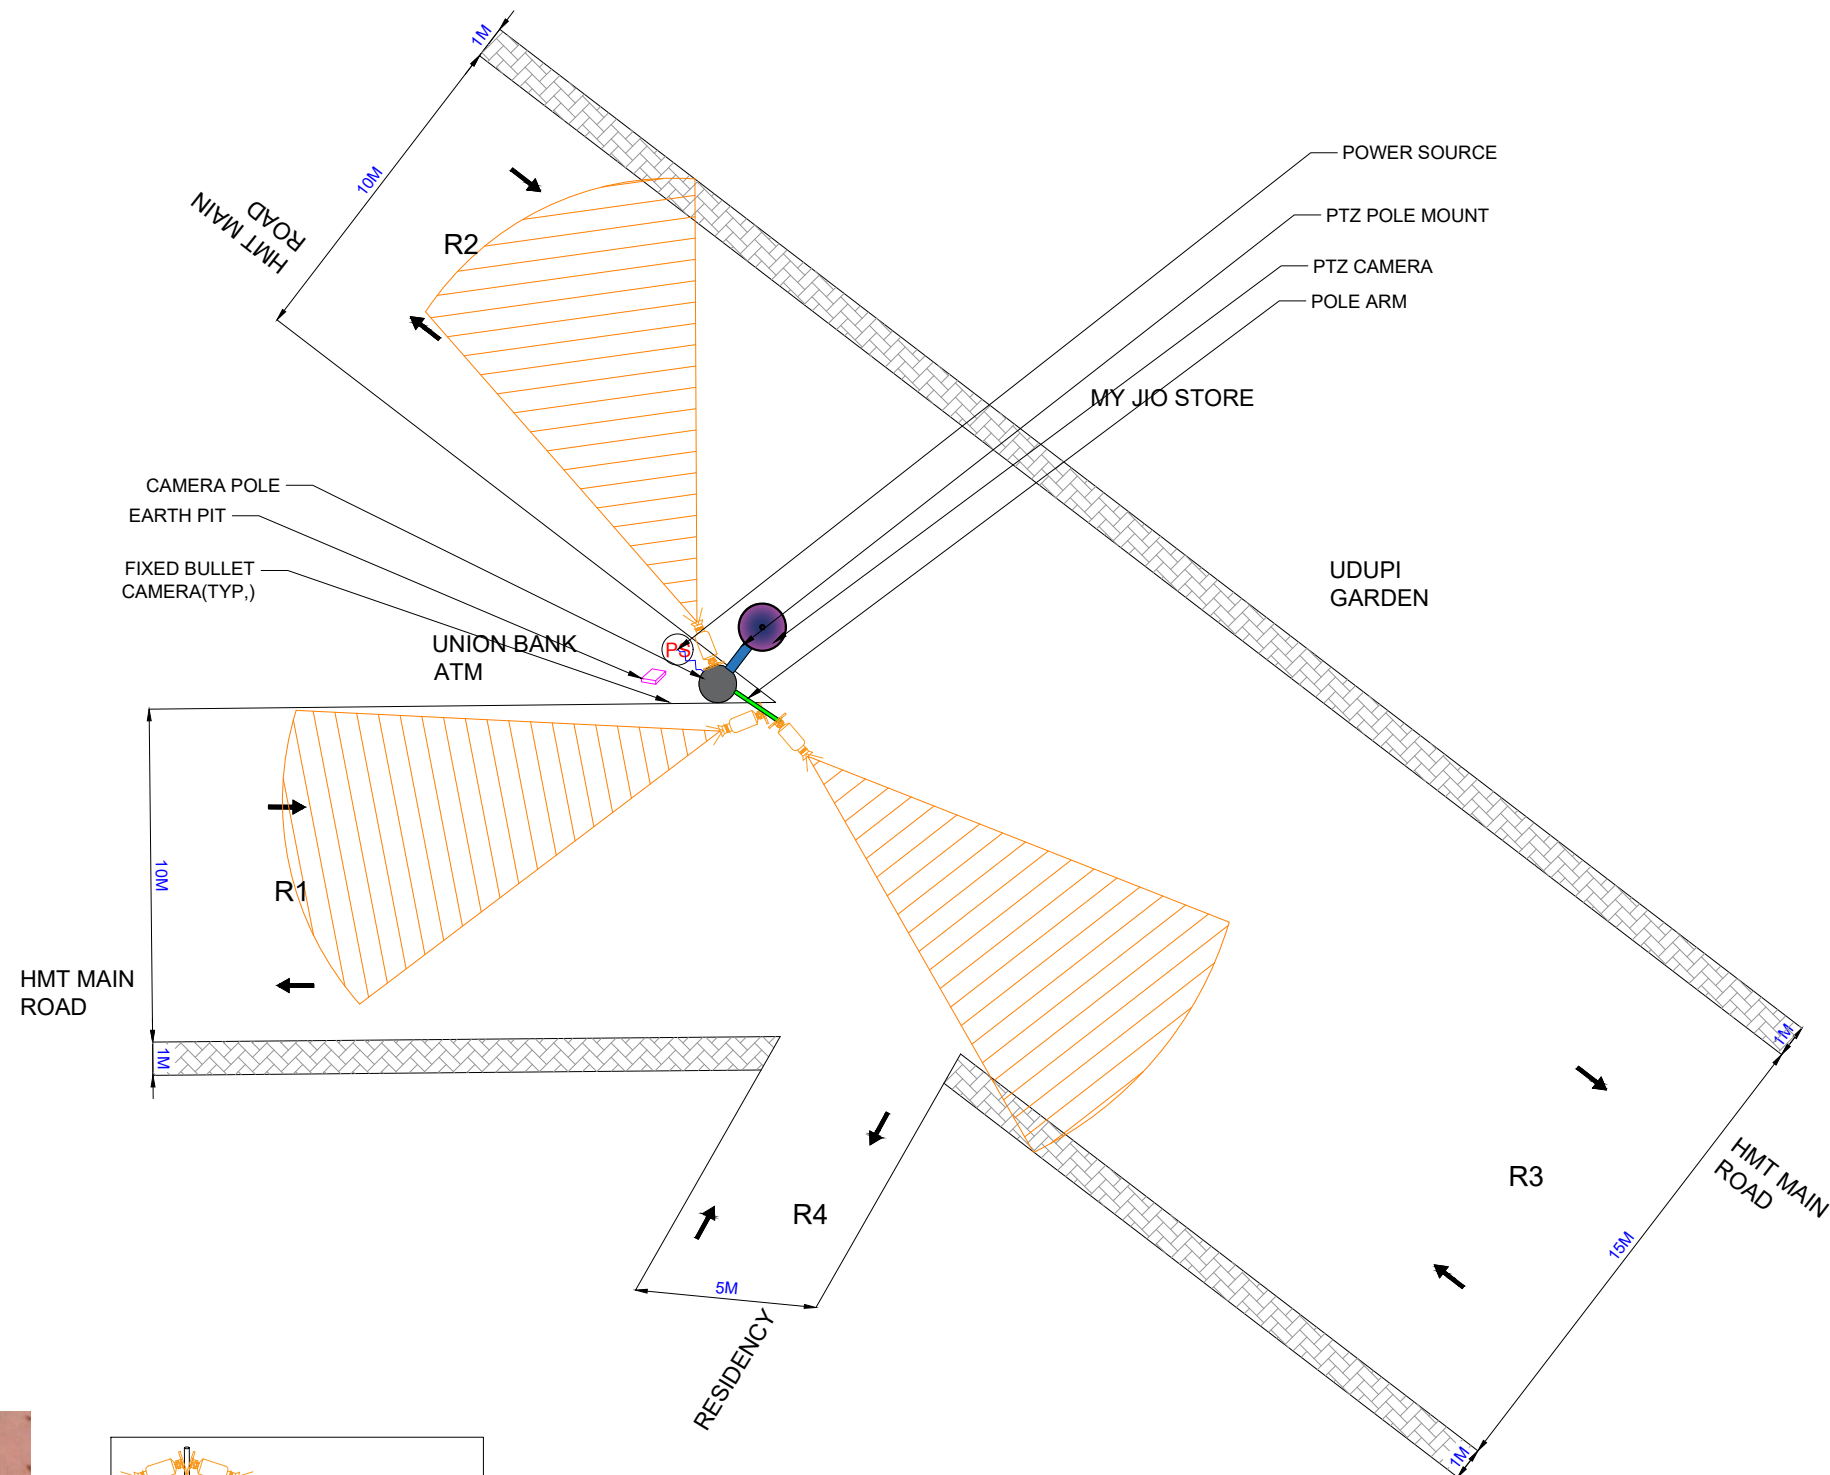


# (NORTH-1211) RAMAIAH BUS STOP (PS-YESHWANTHPURA)

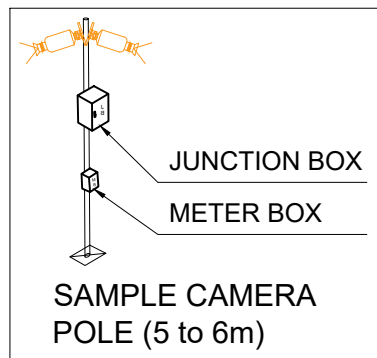

## GOOGLE MAP:

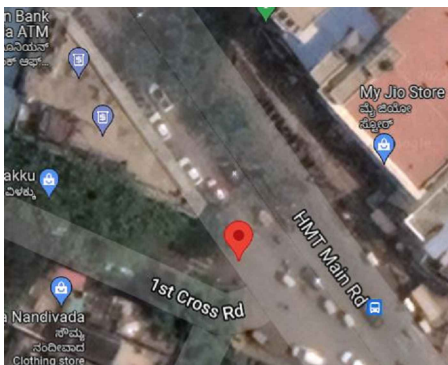

DISTANCE FROM POLE TO VIEW POINT					ANGLE	ROAD WIDTH
D1	FIX1	TO	R1	15M	33°	10M
D2	FIX2	TO	R2	15M	33°	10M
D3	FIX3	TO	R3	15M	33°	15M
D4	PTZ	TO	-	-	360°	-

## LEGENDS:

SYMBOL	DESCRIPTION	QTY.
	PTZ CAMERA	01
	FIXED BULLET CAMERA	03
	4K FIXED CAMERA	00
	CAMERA POLE	01
	PTZ CAMERA POLE MOUNT	01
	POLE ARM	01
	JUNCTION BOX	01
	EARTH PIT	01
	DIGGING, TRENCHING PATH (FOR DUCTING)	R.D
	METER BOX	01
	POWER SOURCE	01

IP FIXED CAMERA (FIX)  
MAKE - SPARSH  
MODEL - SC-IZ20BP-85

PTZ CAMERA (PTZ)  
MAKE - SPARSH  
MODEL - SS-ES212P-(I)

HIGH RESOLUTION CAMERA  
MAKE - SPARSH  
MODEL - SC-IS82BP -I(Z) (S) (W)

NOTE:  
JB & POLES PLACEMENT LOCATION MAY CHANGE  
AS PER THE SITE CONDITION/CONSTRAINTS. ACTUAL  
PLACEMENT LOCATION SHALL BE MENTIONED IN THE  
AS BUILT DRAWING (ABD).

## PROPOSED SURVEY DRAWING

REV. NO.	DATE	DESIGN BY	CHECKED BY	DESCRIPTION
R0	05.02.2022	MANOJ	ADIL	ISSUED FOR APPROVAL

CLIENT :  
THE COMMISSIONER OF POLICE  
BANGALORE CITY POLICE

CONSULTANT :  
ERNST & YOUNG

SERVICE PROVIDER :  
**HONEYWELL AUTOMATION INDIA LIMITED**  
56 & 57 HADAPSAR INDUSTRIAL ESTATE  
PUNE - 411 013

PROJECT :  
BANGALORE SAFE CITY PROJECT

DRAWING TITLE :  
SURVEILLANCE -(NORTH-1211) RAMAIAH BUS STOP

DRAWING NO.  
BSC\_CCTV\_RAMAIAH BUS STOP\_NORTH\_1211\_V00

## GPS Coordinates :

Latitude :	13.028902	Date	Scale
Longitude :	77.561348	05-02-2022	N.T.S