
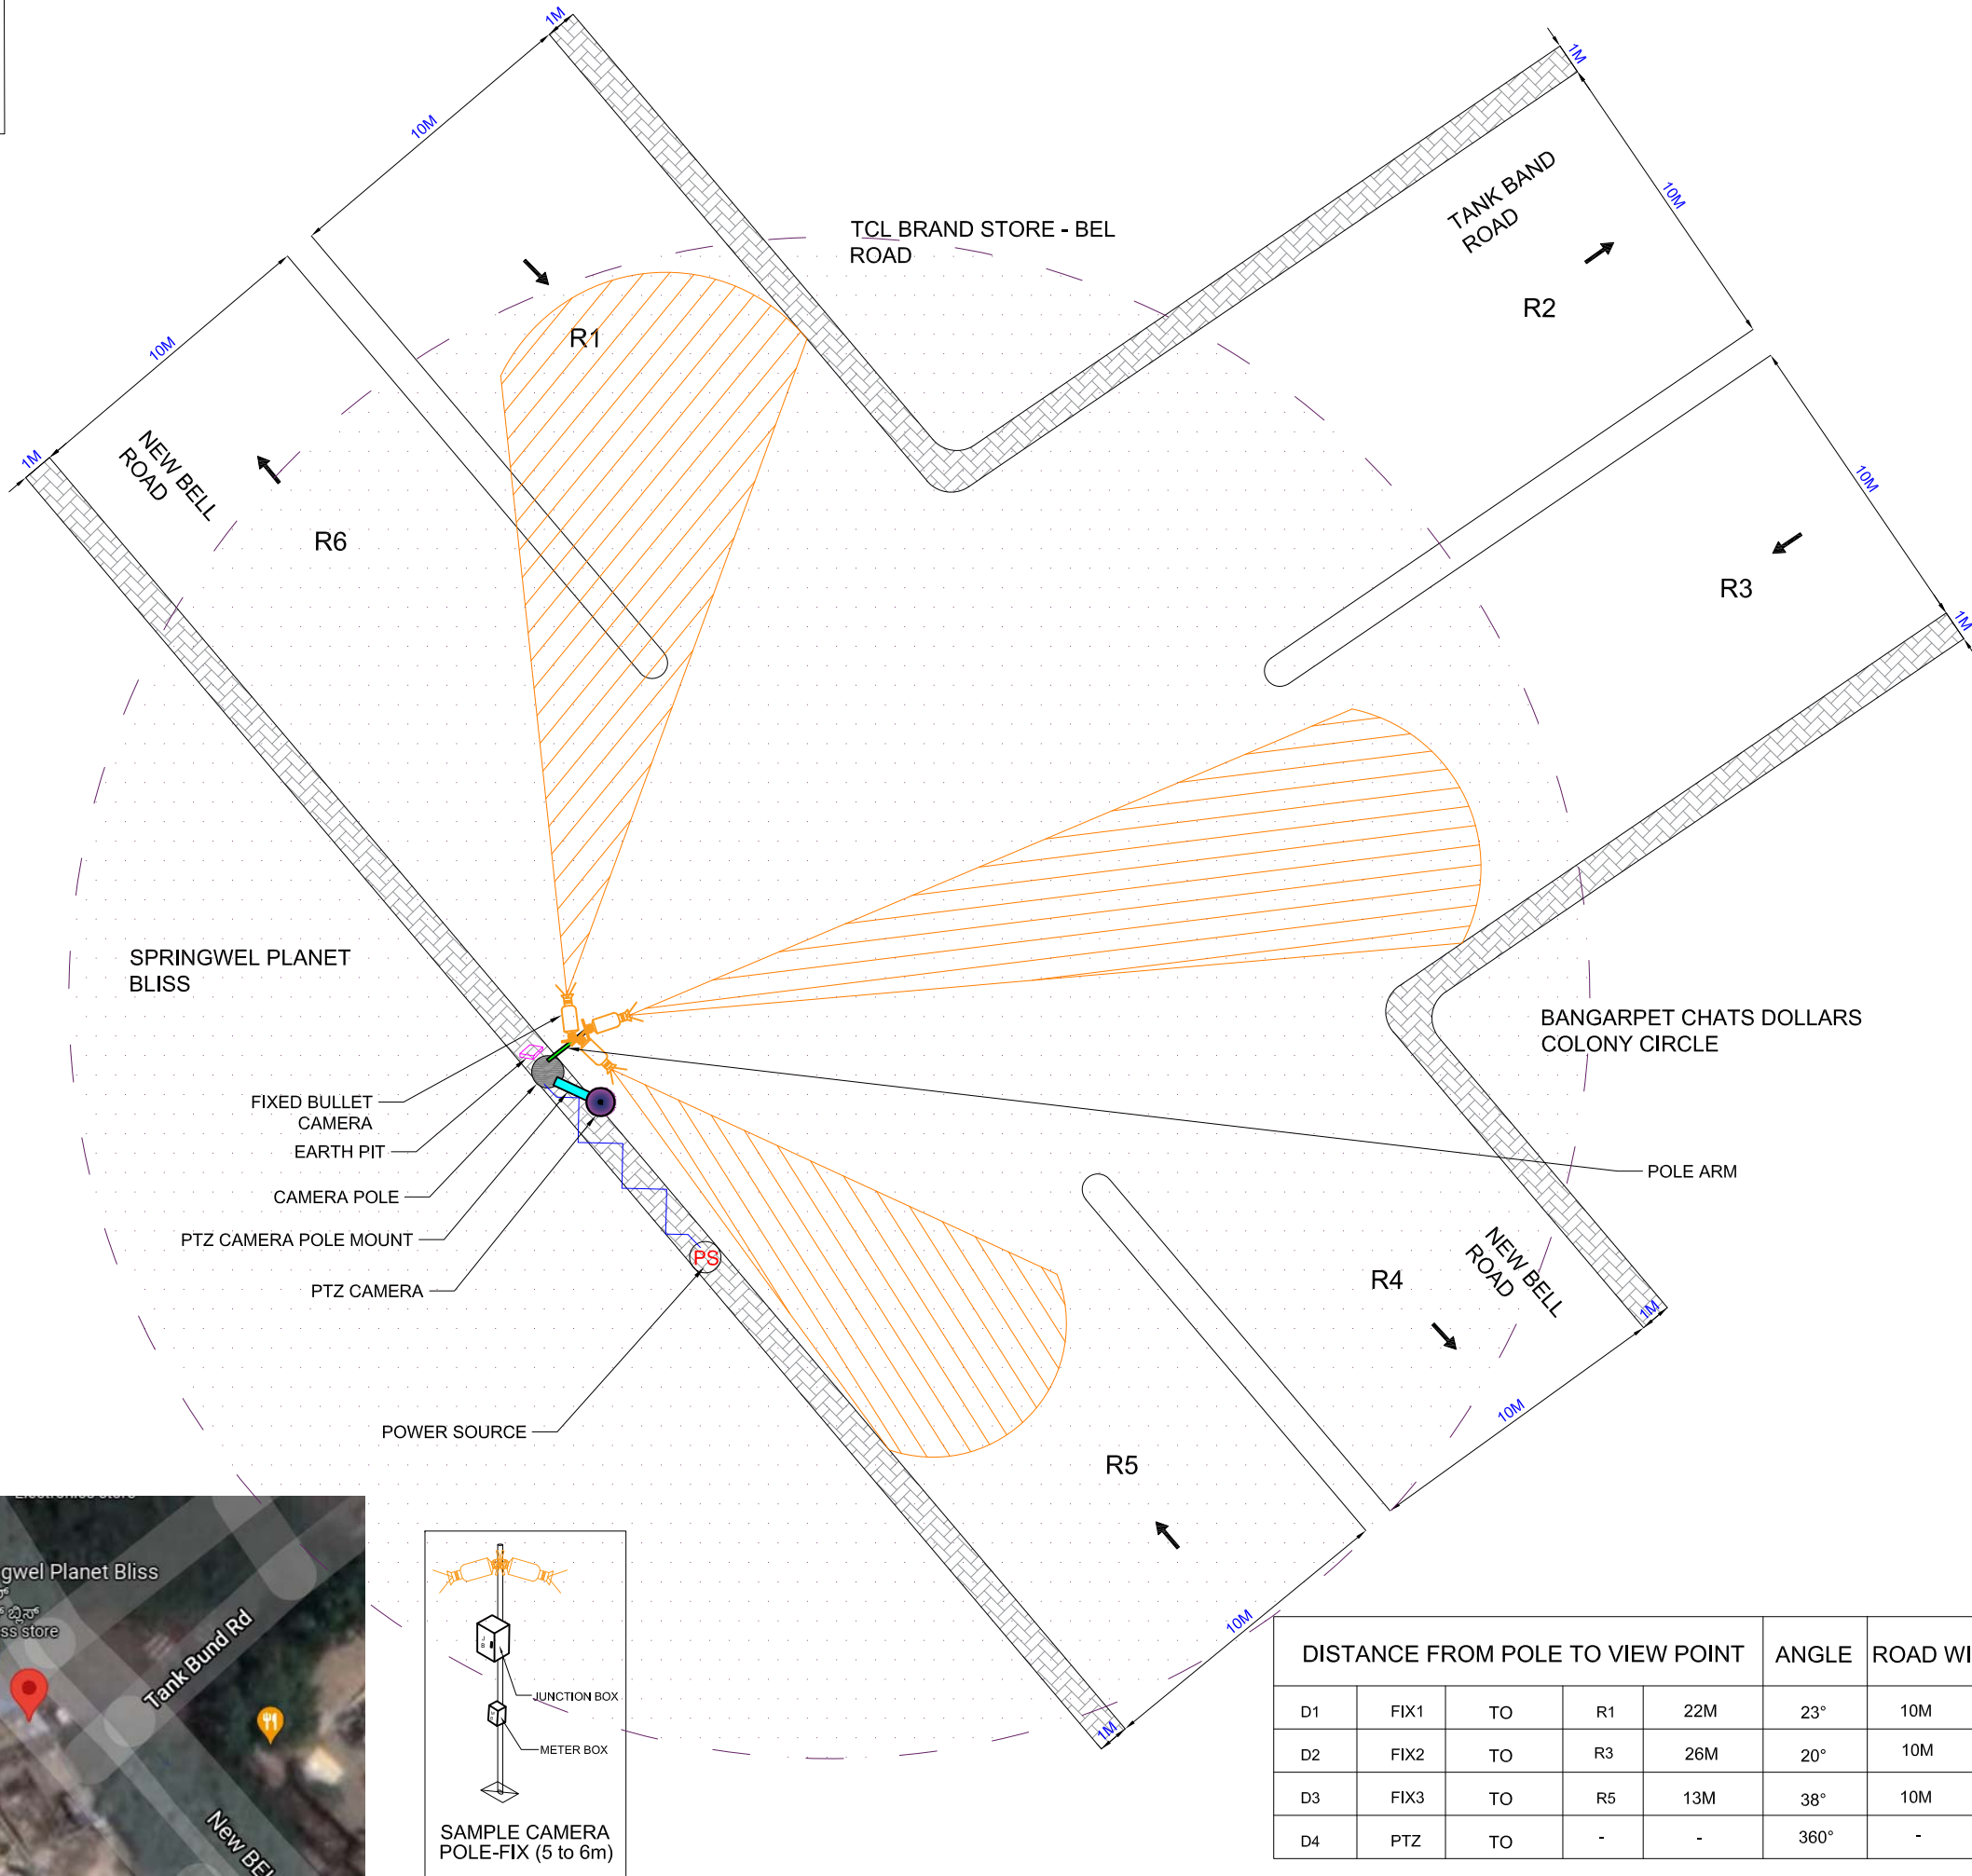


(NORTH - 1132) DEVASANDRA SIGNAL TEJA BAR NEW BEL ROAD, SANJAYNAGAR (PS- SANJAYNAGAR)

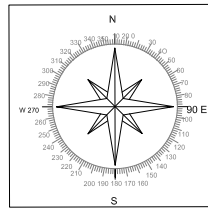

LEGENDS:

SYMBOL	DESCRIPTION	QTY.
	PTZ CAMERA	01
	FIXED BULLET CAMERA	03
	4K FIXED CAMERA	00
	CAMERA POLE	01
	PTZ CAMERA POLE MOUNT	01
	POLE ARM	01
	JUNCTION BOX	01
	EARTH PIT	01
	DIGGING, TRENCHING PATH (FOR DUCTING)	R.D
	METER BOX	01
	POWER SOURCE	01

IP FIXED CAMERA (FIX)

MAKE - SPARSH
MODEL - SC-IZ20BP-85

PTZ CAMERA (PTZ)

MAKE - SPARSH
MODEL - SS-ES212P-(I)

HIGH RESOLUTION CAMERA (HS)

MAKE - SPARSH
MODEL - SC-IS82BP - I(Z) (S) (W)

NOTE:

JB & POLES PLACEMENT LOCATION MAY CHANGE
AS PER THE SITE CONDITION/CONSTRAINTS. ACTUAL
PLACEMENT LOCATION SHALL BE MENTIONED IN THE
AS BUILT DRAWING (ABD).

PROPOSED SURVEY DRAWING

REV. NO.	DATE	DESIGN BY	CHECKED BY	DESCRIPTION
R0	13.01.2022	PUNEETH	ADIL	ISSUED FOR APPROVAL

CLIENT :



THE COMMISSIONER OF POLICE
BANGALORE CITY POLICE

CONSULTANT :



ERNST & YOUNG

SERVICE PROVIDER:

HONEYWELL AUTOMATION INDIA LIMITED
56 & 57 HADAPSAR INDUSTRIAL ESTATE
PUNE - 411 013

PROJECT :

BANGALORE SAFE CITY PROJECT

DRAWING TITLE

SURVEILLANCE - (NORTH - 1132)
DEVASANDRA SIGNAL TEJA BAR NEW BEL ROAD, SANJAYNAGAR



DRAWING NO.

BSC_CCTV_DEVASANDRA SIGNAL TEJA BAR NEW BEL ROAD,
SANJAYNAGAR_1132_V00

GPS Coordinates :

Latitude :	Longitude :	Date	Scale
		13-01-2022	N.T.S

GOOGLE MAP:

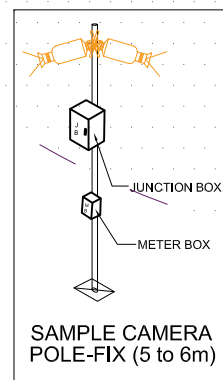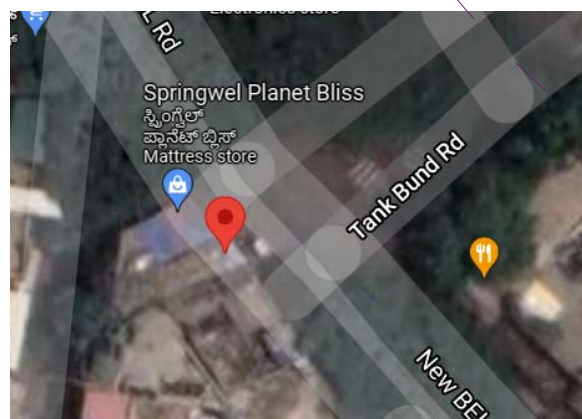

DISTANCE FROM POLE TO VIEW POINT					ANGLE	ROAD WIDTH
D1	FIX1	TO	R1	22M	23°	10M
D2	FIX2	TO	R3	26M	20°	10M
D3	FIX3	TO	R5	13M	38°	10M
D4	PTZ	TO	-	-	360°	-