
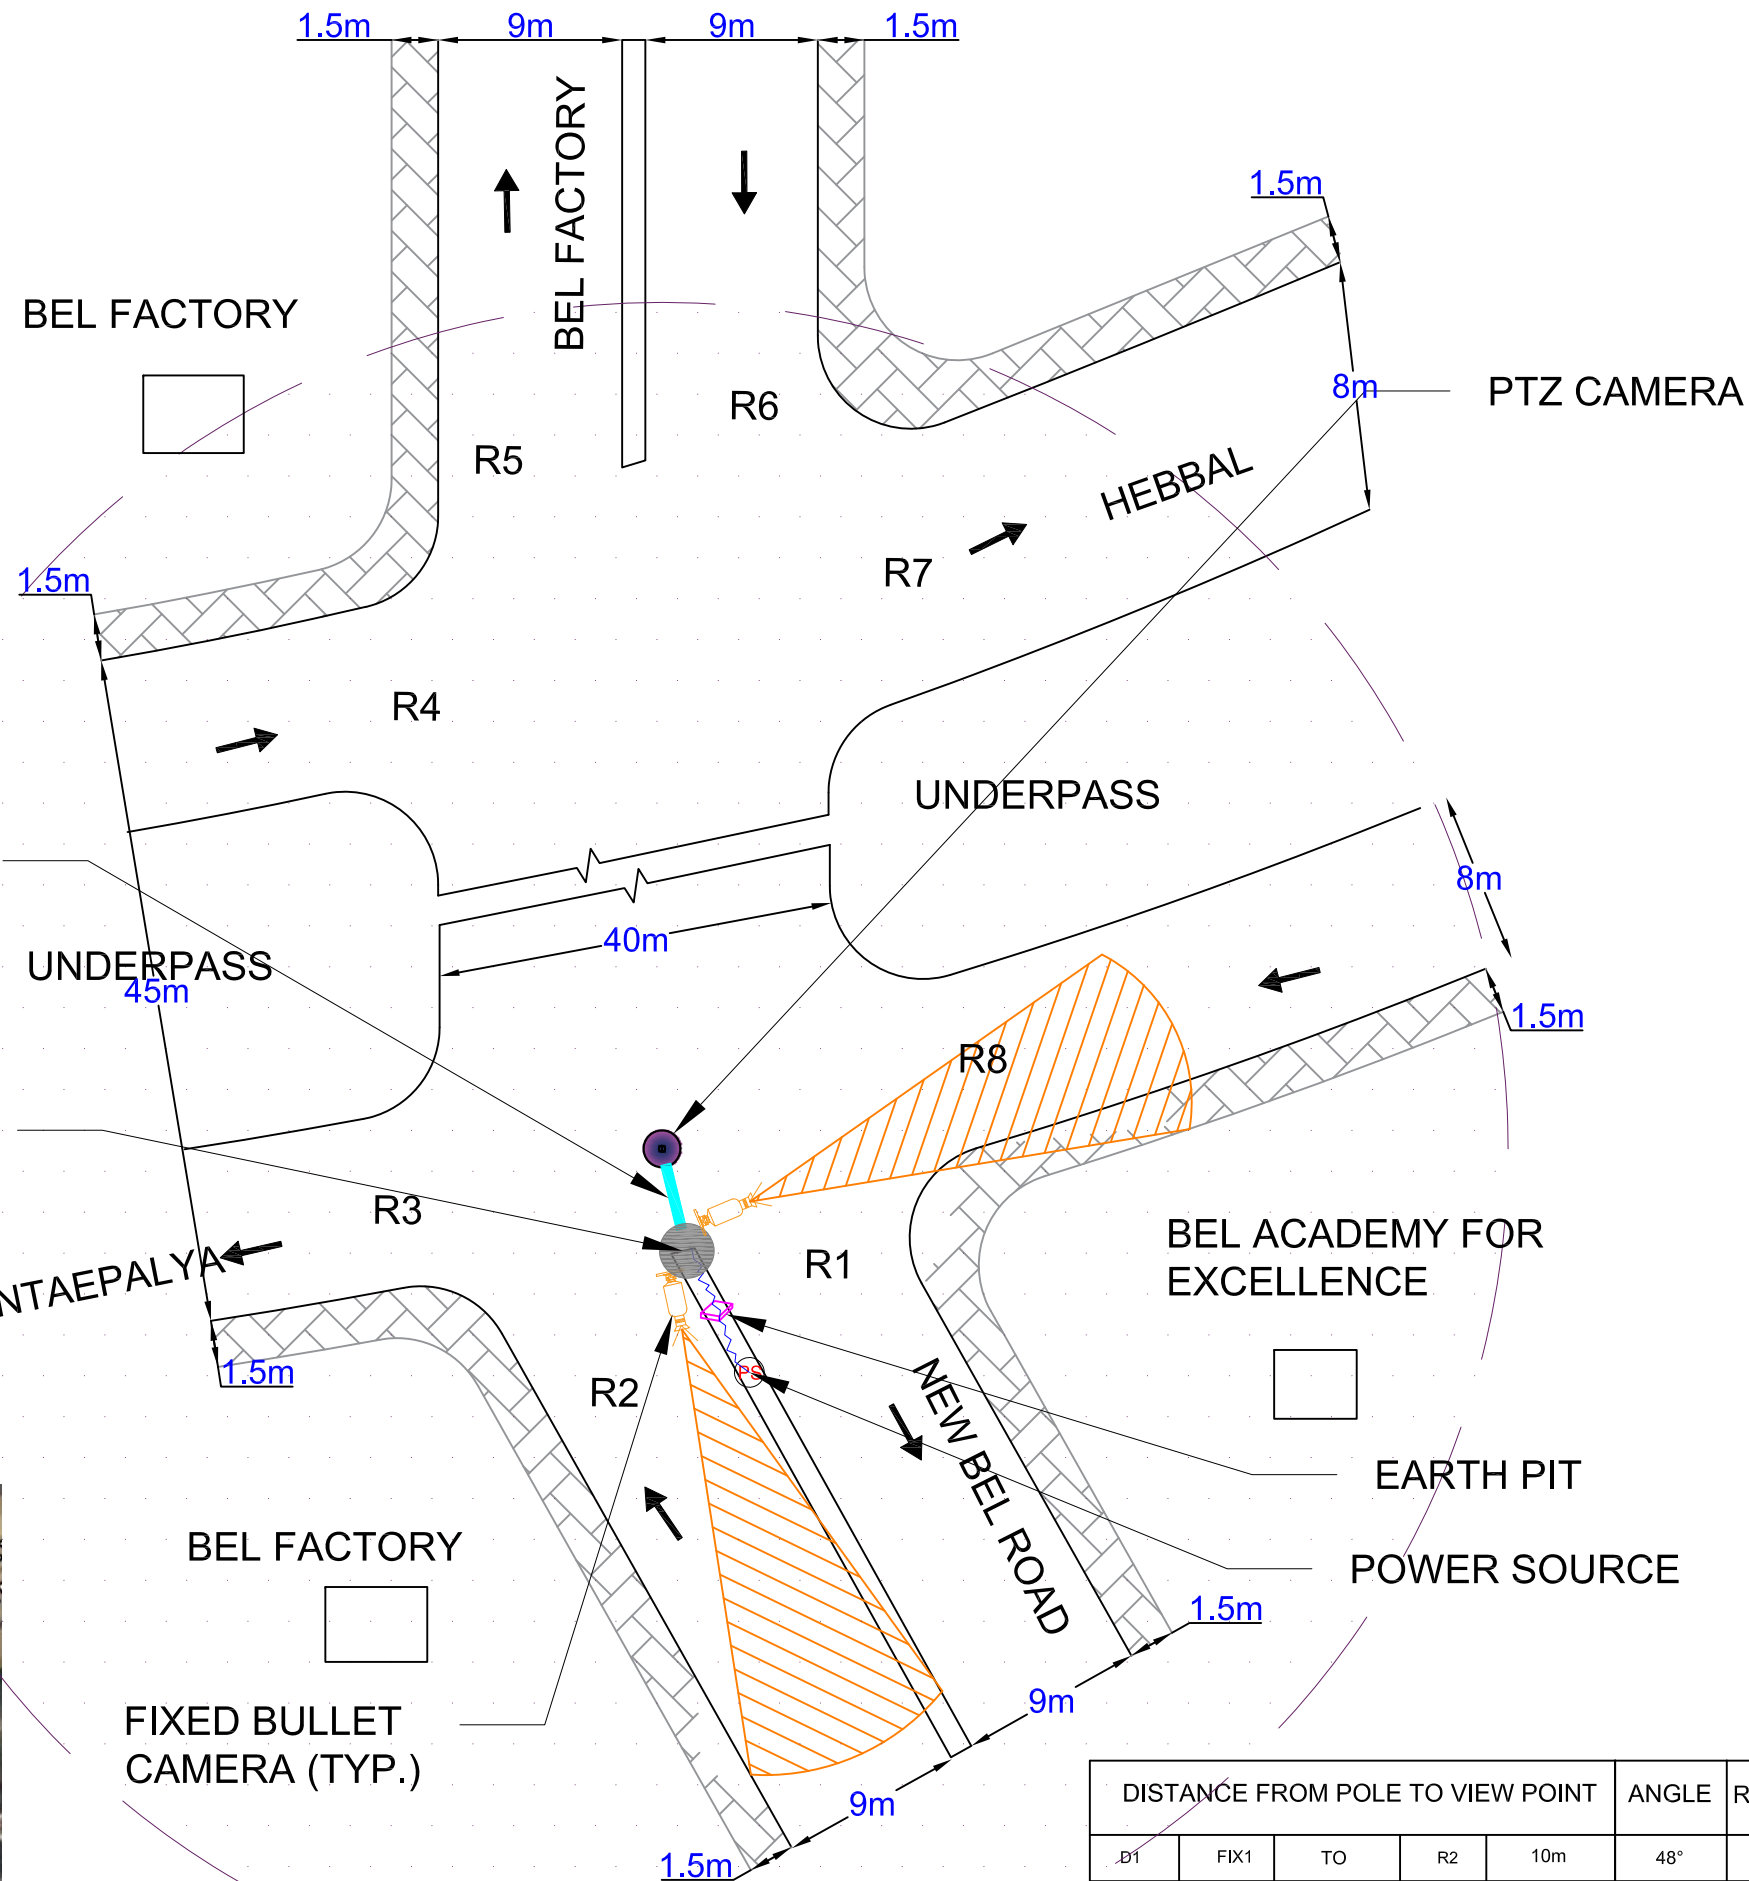


(NORTH - 1354) KUVEMPU CIRCLE (PS-JALAHALLI)

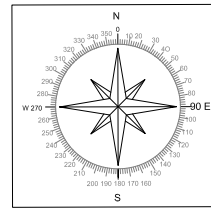

LEGENDS:

SYMBOL	DESCRIPTION	QTY.
	PTZ CAMERA	01
	FIXED BULLET CAMERA	02
	4K FIXED CAMERA	00
	CAMERA POLE	01
	PTZ CAMERA POLE MOUNT	01
	POLE ARM	00
	JUNCTION BOX	01
	EARTH PIT	01
	DIGGING, TRENCHING PATH (FOR DUCTING)	R.D
	METER BOX	01
	POWER SOURCE	01

IP FIXED CAMERA (FIX)
MAKE - SPARSH
MODEL - SC-IZ20BP-85

PTZ CAMERA (PTZ)
MAKE - SPARSH
MODEL - SS-ES212P-(I)

HIGH RESOLUTION CAMERA (HS)
MAKE - SPARSH
MODEL - SC-IS82BP - I(Z) (S) (W)

NOTE:
JB & POLES PLACEMENT LOCATION MAY CHANGE
AS PER THE SITE CONDITION/CONSTRAINTS. ACTUAL
PLACEMENT LOCATION SHALL BE MENTIONED IN THE
AS BUILT DRAWING (ABD).

PROPOSED SURVEY DRAWING

REV. NO.	DATE	DESIGN BY	CHECKED BY	DESCRIPTION
R0	04.12.2021	WECTOR E-00	ADIL	ISSUED FOR APPROVAL
R1	15.02.2022	BALAJI	ADIL	ISSUED FOR APPROVAL

CLIENT :

THE COMMISSIONER OF POLICE
BANGALORE CITY POLICE

CONSULTANT :

ERNST & YOUNG

SERVICE PROVIDER:

HONEYWELL AUTOMATION INDIA LIMITED
56 & 57 HADAPSAR INDUSTRIAL ESTATE
PUNE - 411 013

PROJECT :

BANGALORE SAFE CITY PROJECT

DRAWING TITLE

SURVEILLANCE - (NORTH- 1354) KUVEMPU CIRCLE

DRAWING NO.

BSC_CCTV_KUVEMPU CIRCLE _1354_V01

GPS Coordinates :

Latitude :	13.043413	Date	SCALE
Longitude :	77.561336	15.02.2022	N.T.S

DISTANCE FROM POLE TO VIEW POINT					ANGLE	ROAD WIDTH
D1	FIX1	TO	R2	10m	48°	9m
D2	FIX2	TO	R8	12m	41°	8m
D3	PTZ	TO	-	-	360°	-