
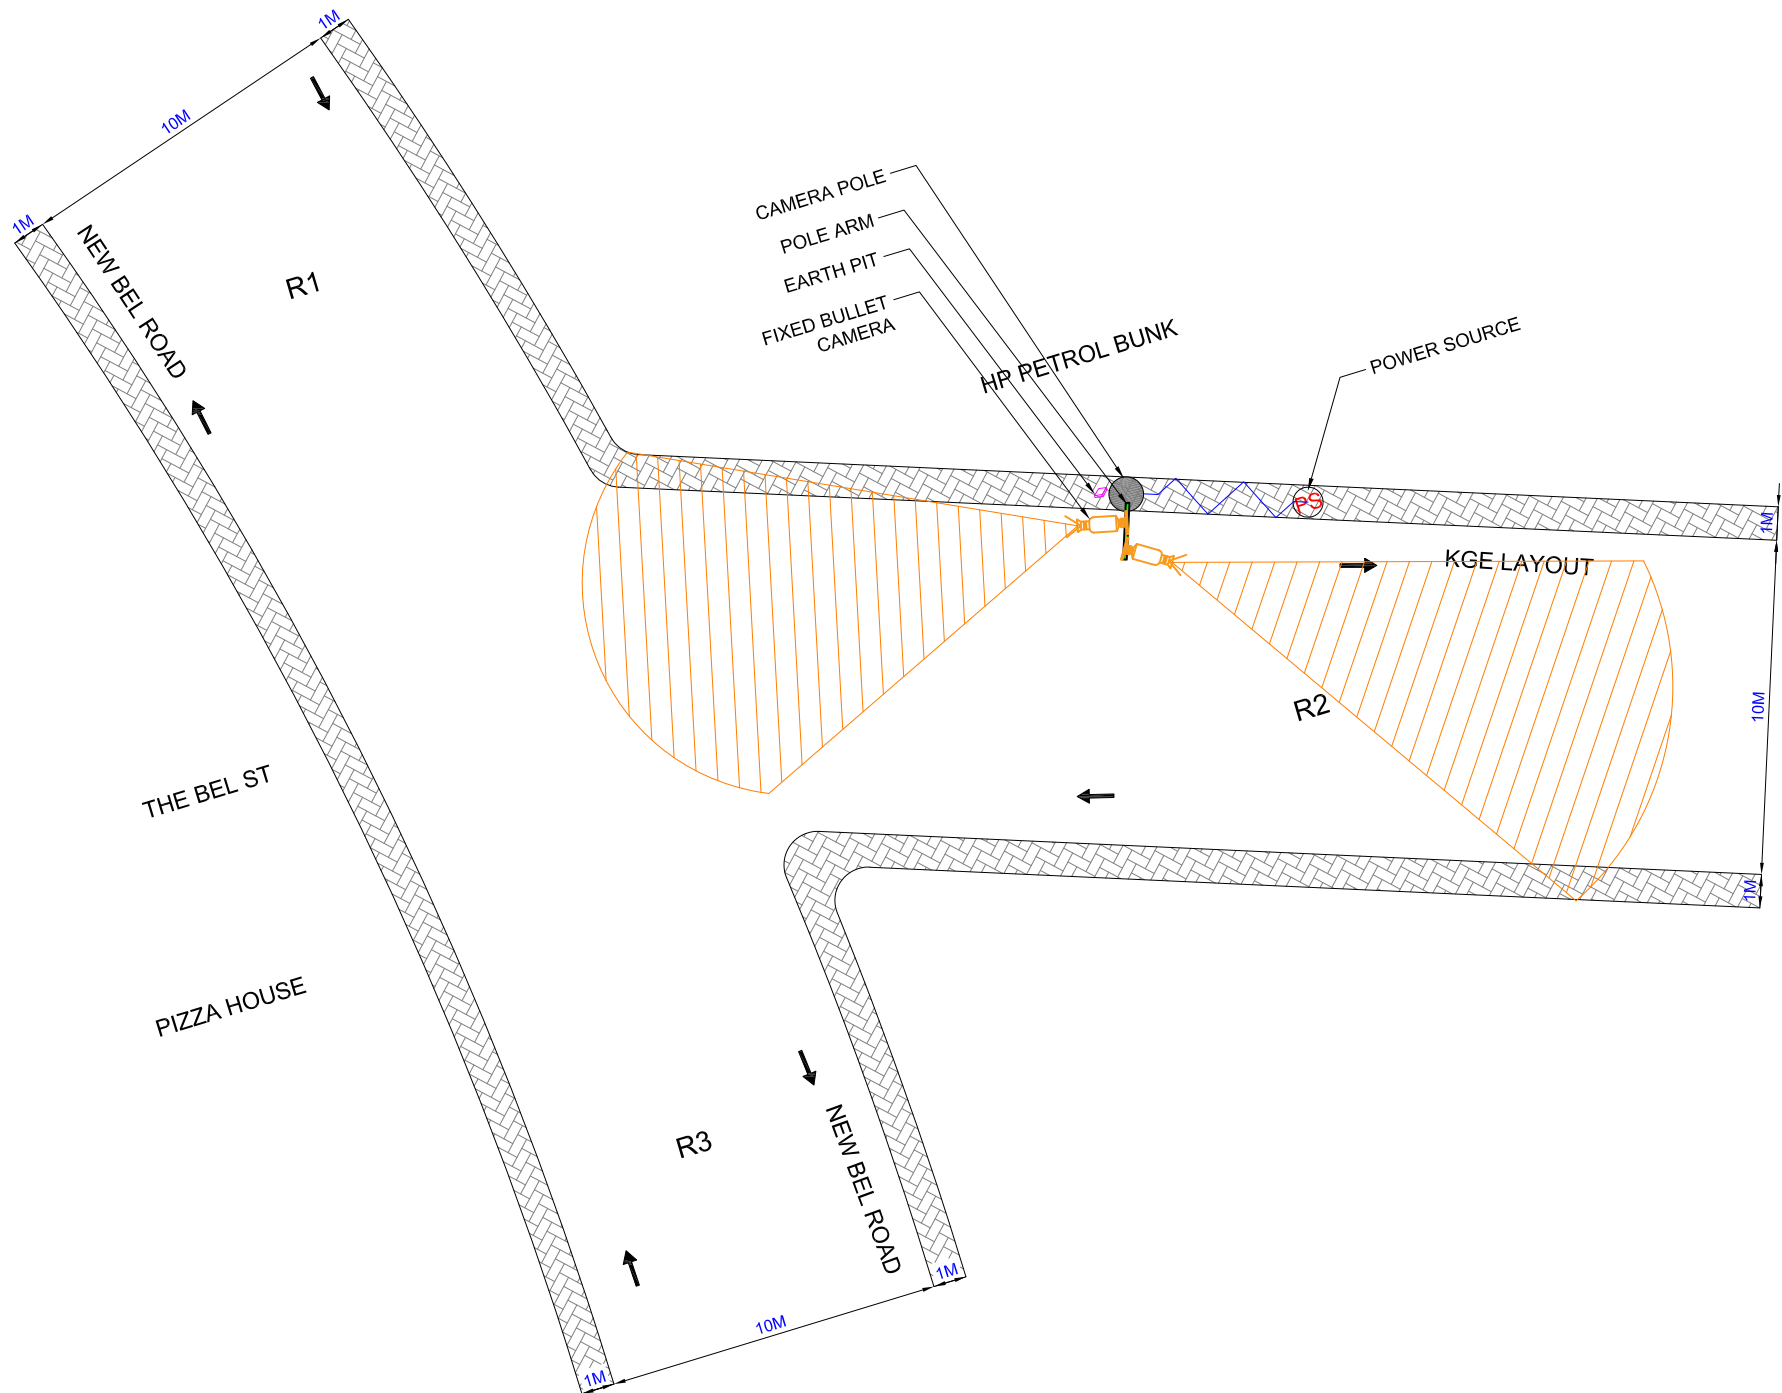


(NORTH - 1127) HP PETROL BUNK NEW BEL ROAD, SANJAYNAGAR (PS-SANJAYNAGAR)

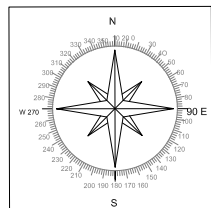

LEGENDS:		
SYMBOL	DESCRIPTION	QTY.
	PTZ CAMERA	00
	FIXED BULLET CAMERA	02
	4K FIXED CAMERA	00
	CAMERA POLE	01
	PTZ CAMERA POLE MOUNT	00
	POLE ARM	01
	JUNCTION BOX	01
	EARTH PIT	01
	DIGGING, TRENCHING PATH (FOR DUCTING)	R.D
	METER BOX	01
	POWER SOURCE	01

IP FIXED CAMERA (FIX)
MAKE - SPARSH
MODEL - SC-IZ20BP-85

PTZ CAMERA (PTZ)
MAKE - SPARSH
MODEL - SS-ES212P-(I)

HIGH RESOLUTION CAMERA (HS)
MAKE - SPARSH
MODEL - SC-IS82BP - I(Z) (S) (W)

NOTE:
JB & POLES PLACEMENT LOCATION MAY CHANGE
AS PER THE SITE CONDITION/CONSTRAINTS. ACTUAL
PLACEMENT LOCATION SHALL BE MENTIONED IN THE
AS BUILT DRAWING (ABD).

PROPOSED SURVEY DRAWING				
REV. NO.	DATE	DESIGN BY	CHECKED BY	DESCRIPTION
R0	13.01.2022	MANOJ	ADIL	ISSUED FOR APPROVAL

CLIENT :
 THE COMMISSIONER OF POLICE
BANGALORE CITY POLICE

CONSULTANT :
 ERNST & YOUNG

SERVICE PROVIDER:
HONEYWELL AUTOMATION INDIA LIMITED
56 & 57 HADAPSAR INDUSTRIAL ESTATE
PUNE - 411 013

PROJECT :



BANGALORE SAFE CITY PROJECT

DRAWING TITLE
SURVEILLANCE - (NORTH - 1127) HP PETROL BUNK NEW
BEL ROAD, SANJAYNAGAR

DRAWING NO.
BSC_CCTV_ HP PETROL BUNK NEW BEL ROAD, SANJAYNAGAR
_1127_V00

GPS Coordinates :		Date	Scale
Latitude :	13.030157	13-01-2022	N.T.S
Longitude :	77.570812		

GOOGLE MAP:

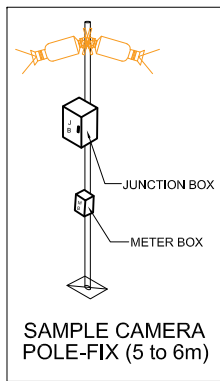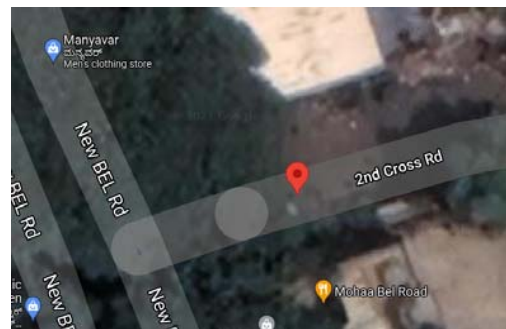

DISTANCE FROM POLE TO VIEW POINT					ANGLE	ROAD WIDTH
D1	FIX1	TO	R1	15M	33°	10M
D2	FIX2	TO	R2	16M	31°	10M